Name of Work : Construction of CC Road and Drain at KoteBeedhi and surrounding areas in Chowdeshwari Ward no 02 Yelahanka Sub-Division.

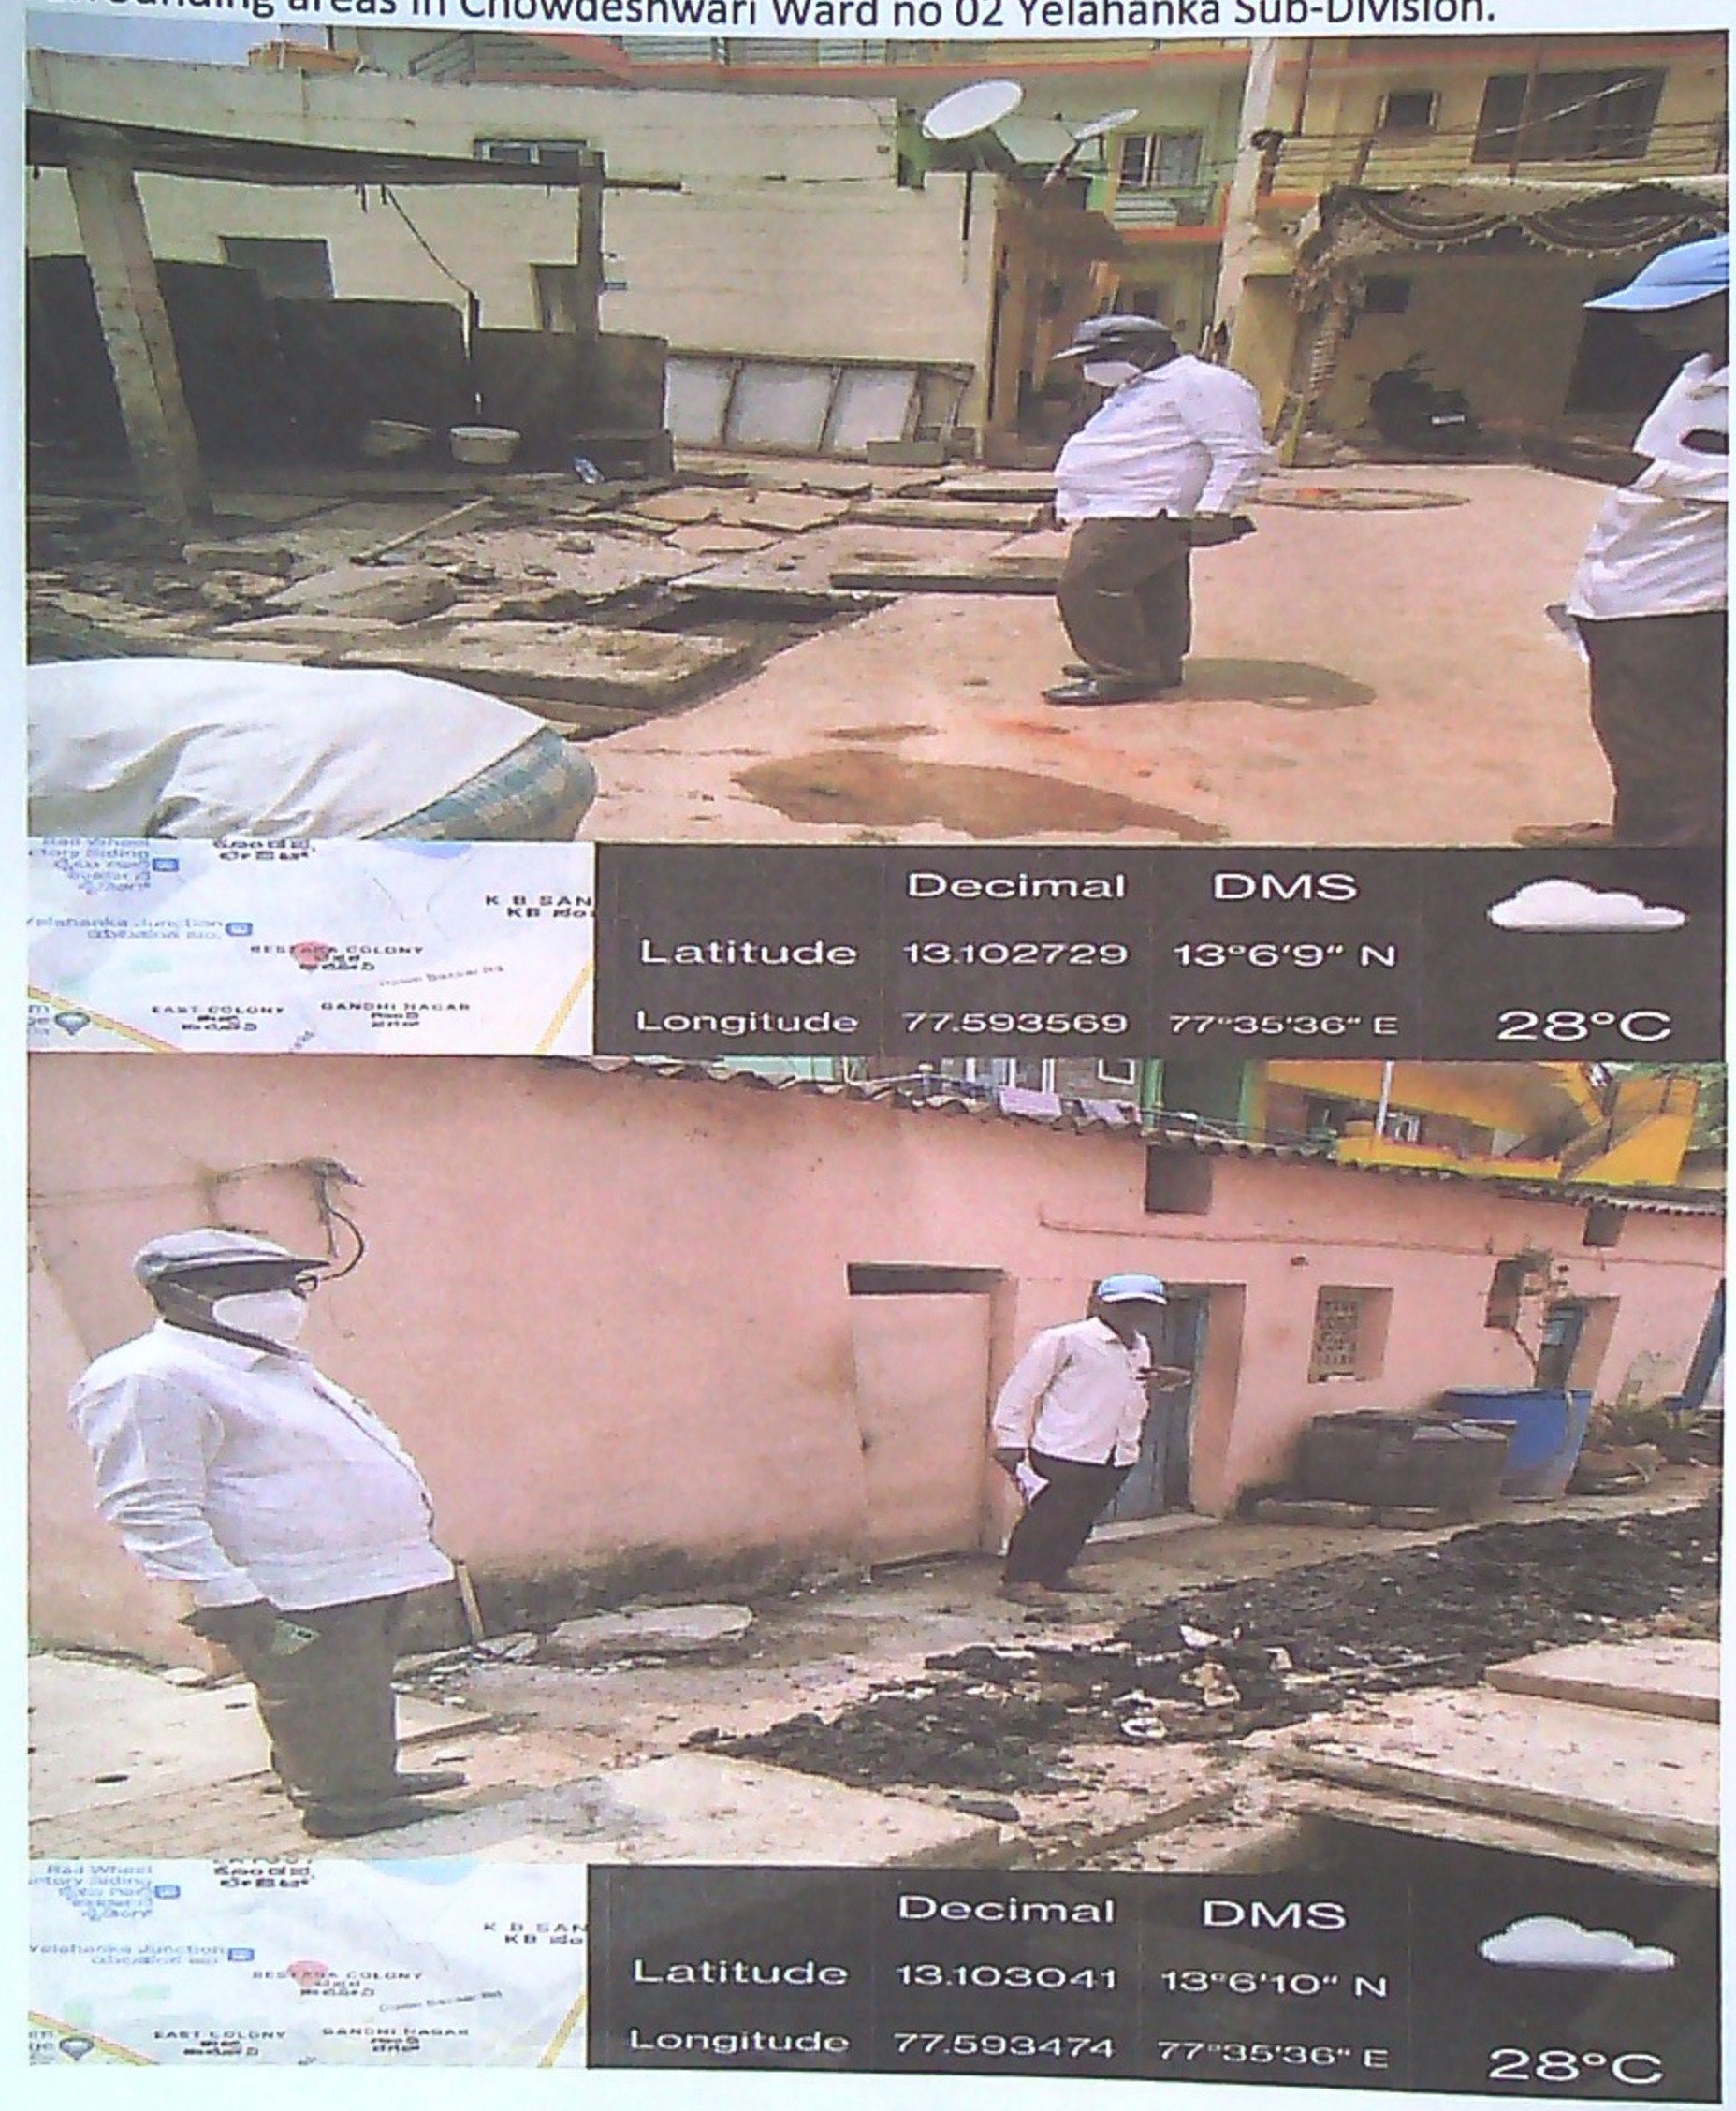

Asst. Executive Engineer
Yelahanka Sub. Divison
(BBMP Ynk. Zn)
Yelahanka, Bangalore

Name of Work : Construction of CC Road and Drain at KoteBeedhi and surrounding areas in Chowdeshwari Ward no 02 Yelahanka Sub-Division.

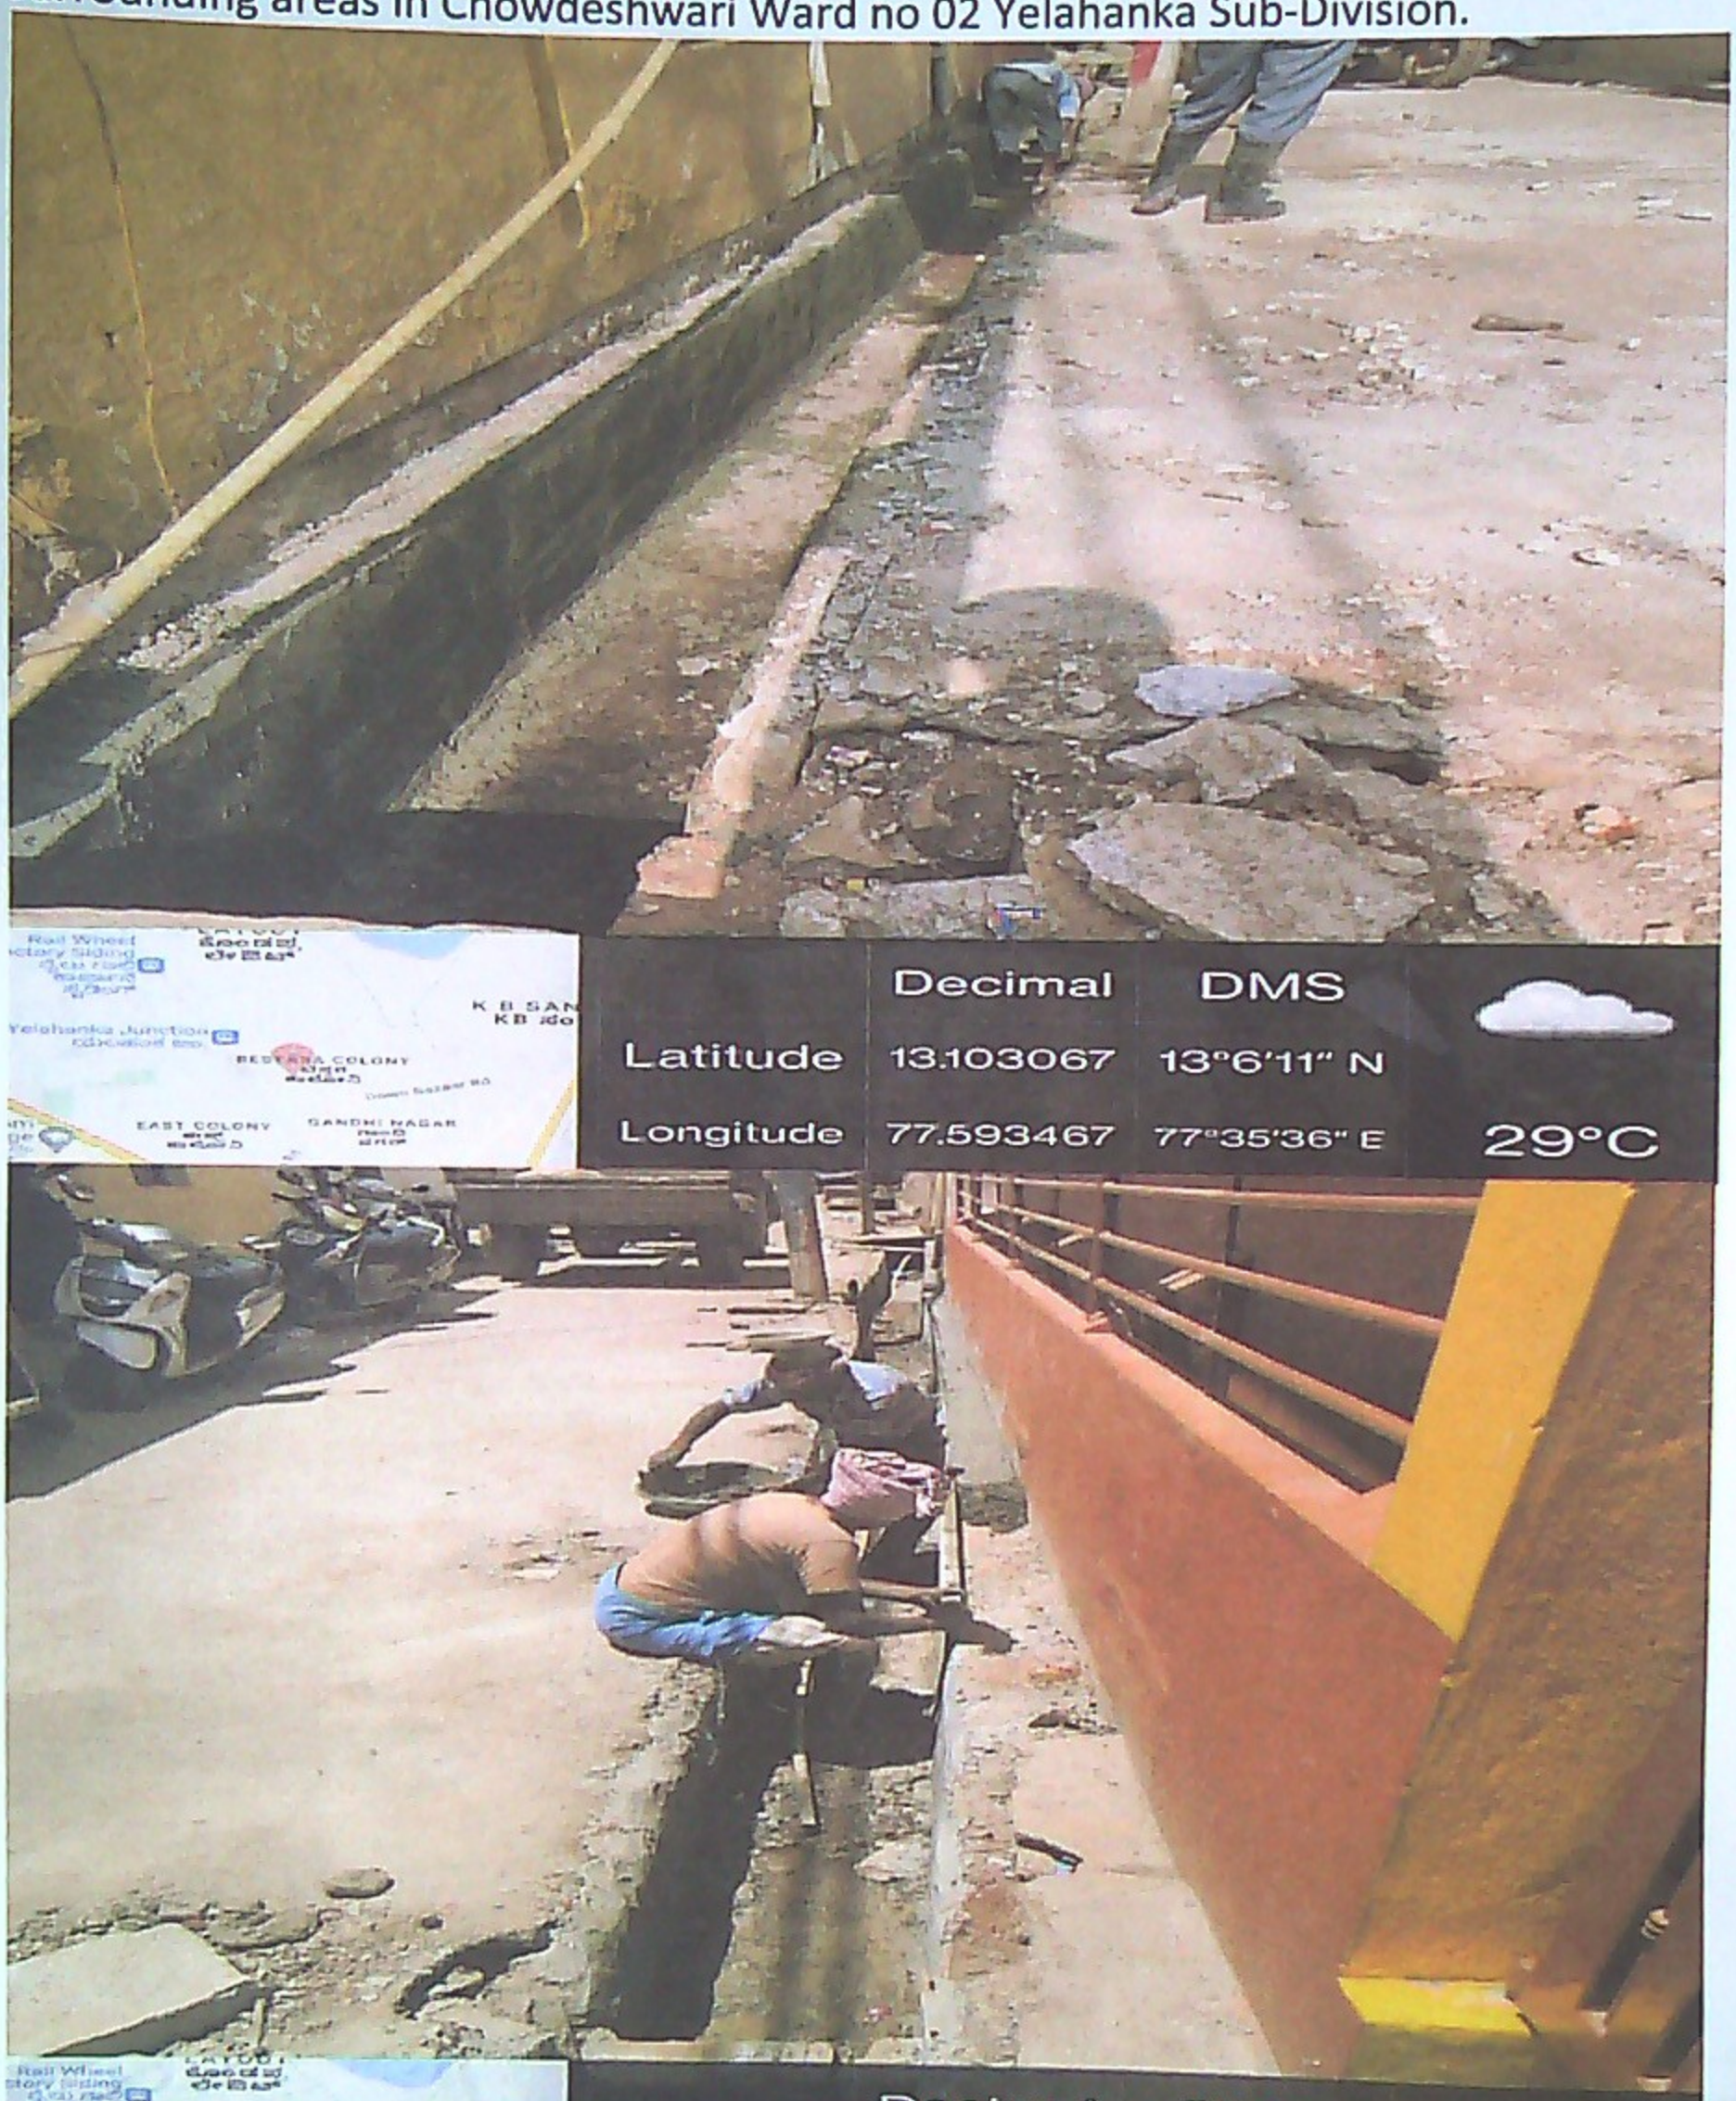

Asst. Executive Engineer
Yelahanka Sub. Divison
(BBMP Ynk. Zn)
Yelahanka, Bangalore

Name of Work : Construction of CC Road and Drain at KoteBeedhi and surrounding areas in Chowdeshwari Ward no 02 Yelahanka Sub-Division.

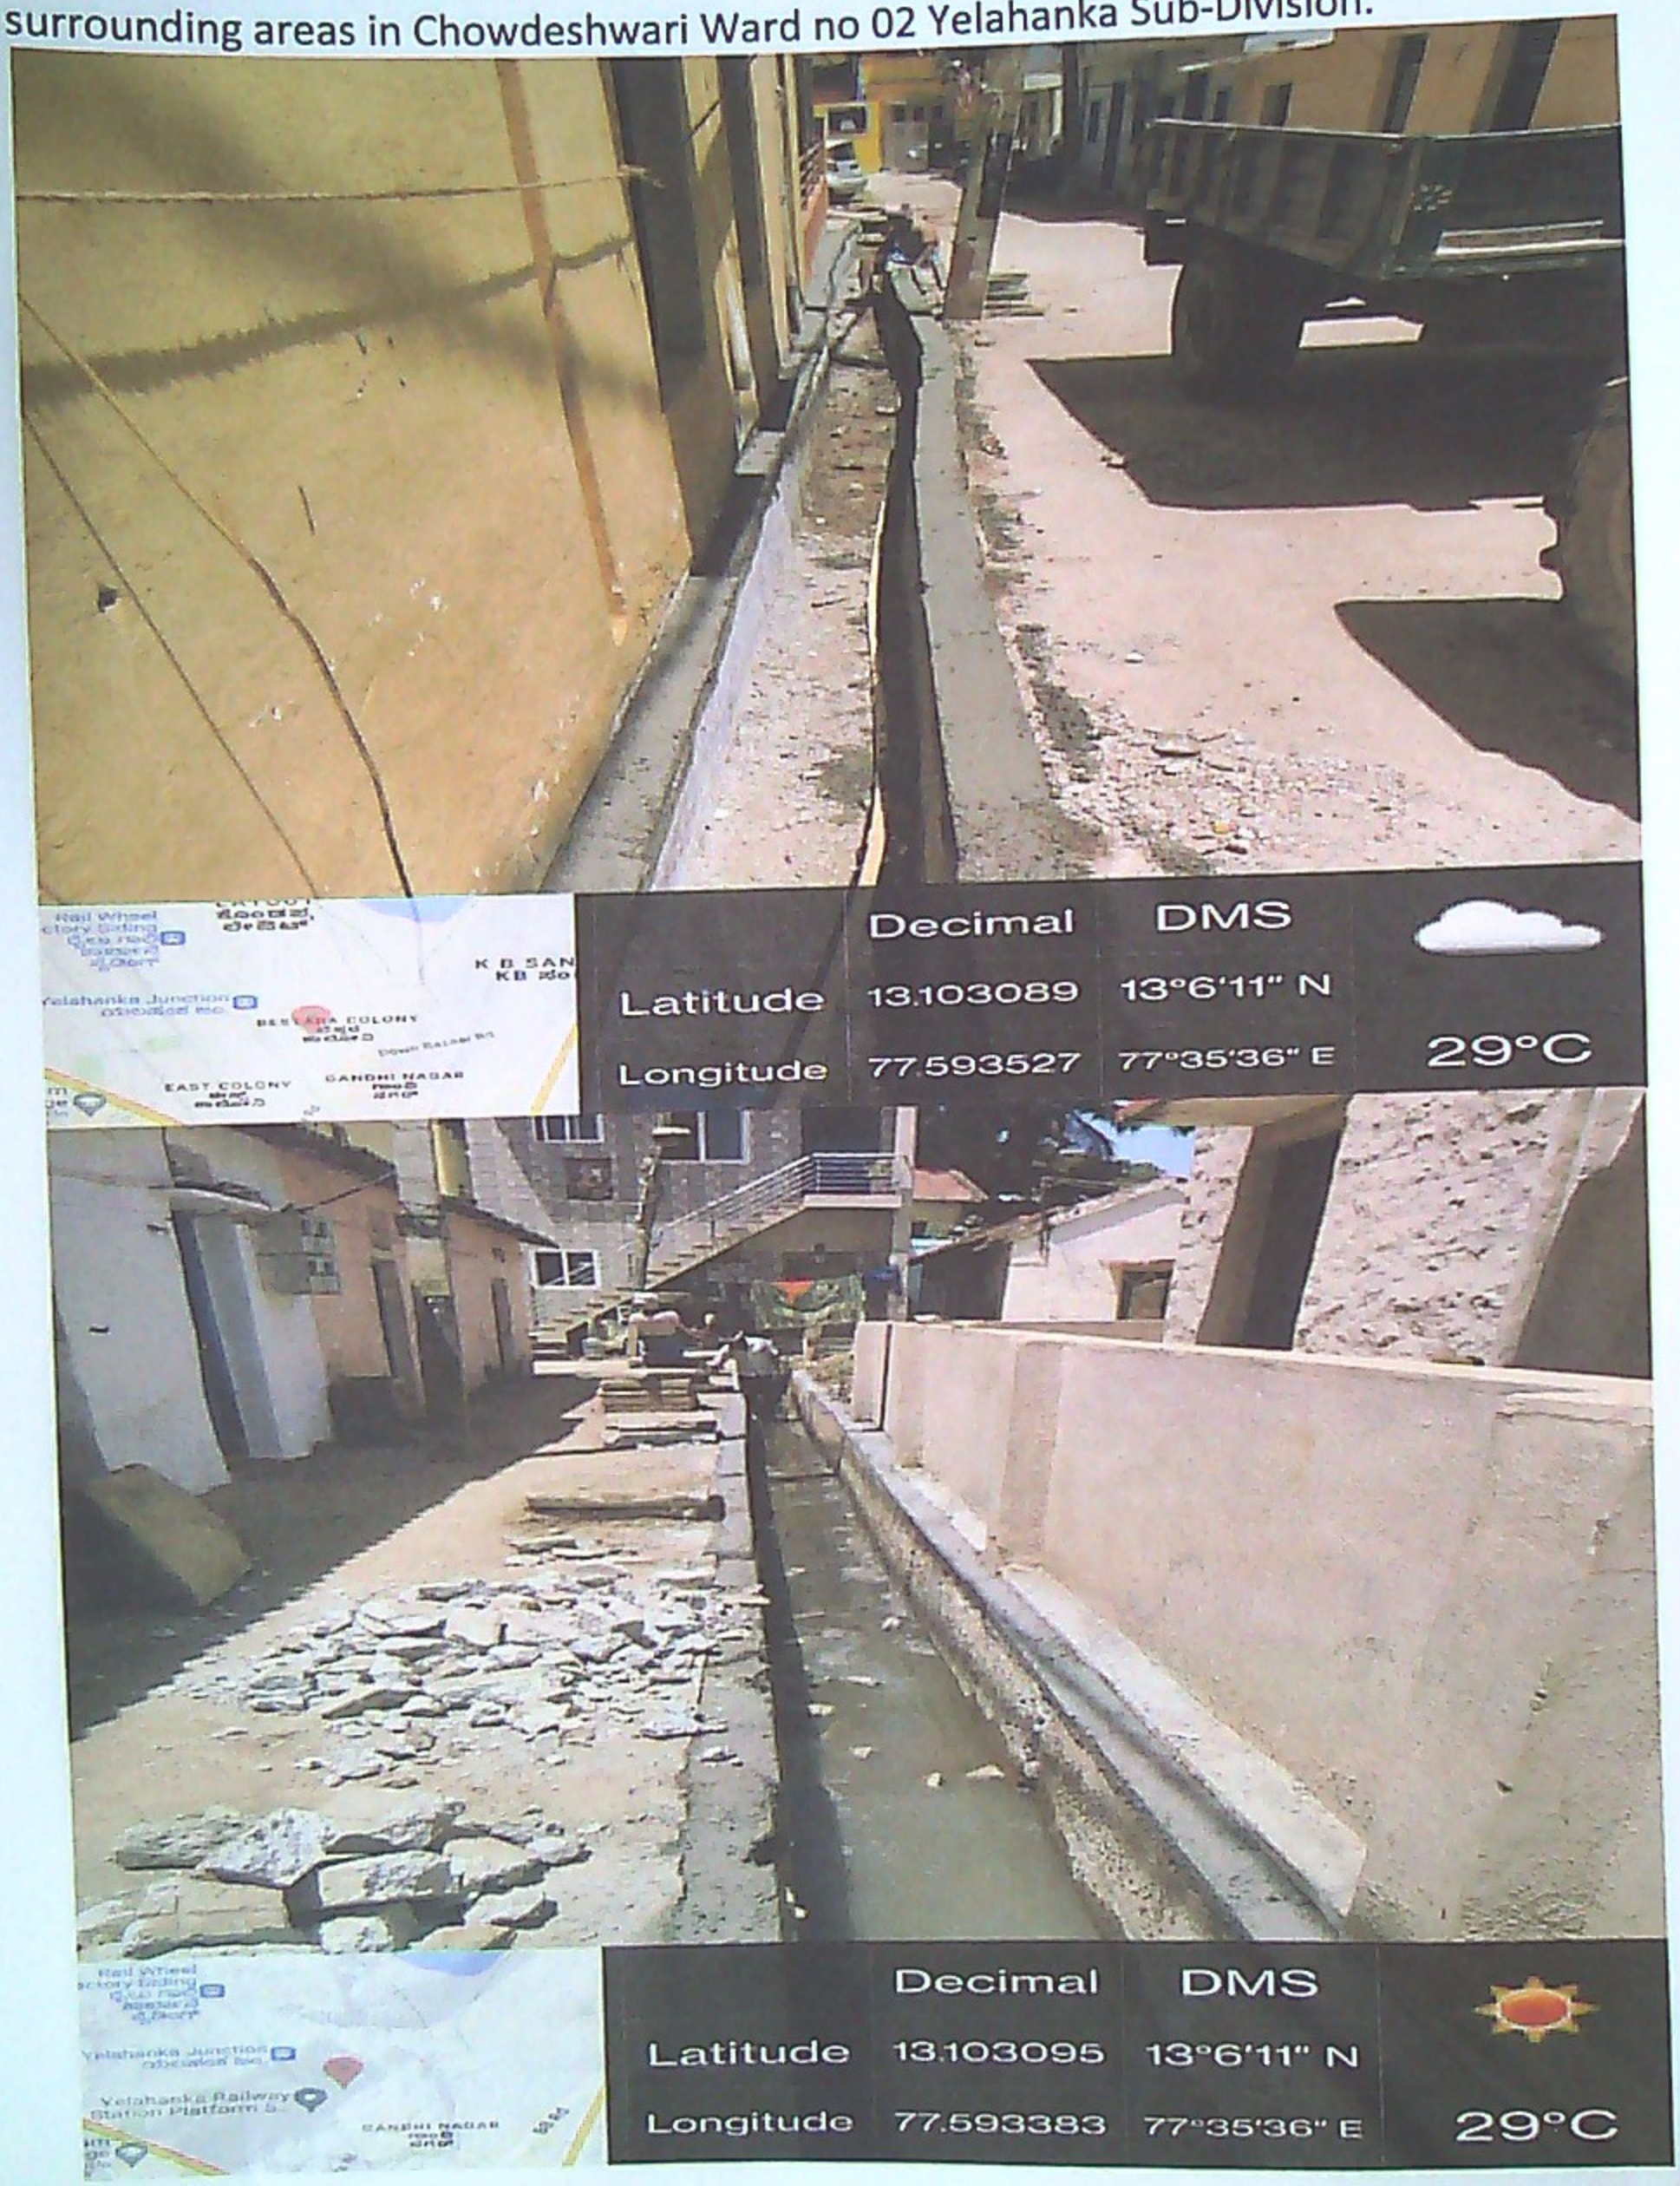

Asst. Executive Engineer
Yelahanka Sub. Divison
(BBMP Ynk. Zn)
Yelahanka, Bangalore

Name of Work : Construction of CC Road and Drain at KoteBeedhi and surrounding areas in Chowdeshwari Ward no 02 Yelahanka Sub-Division.

Asst. Executive Engineer
Yelahanka Sub. Divison
(BBMP Ynk. Zn)
Yelahanka, Bangalore

Name of Work : Construction of CC Road and Drain at KoteBeedhi and surrounding areas in Chowdeshwari Ward no 02 Yelahanka Sub-Division.

Asst. Executive Engineer
Yelahanka Sub. Division
(BBMP Ynk. Zn.)
Yelahanka, Bangalore

Name of Work : Construction of CC Road and Drain at KoteBeedhi and surrounding areas in Chowdeshwari Ward no 02 Yelahanka Sub-Division.

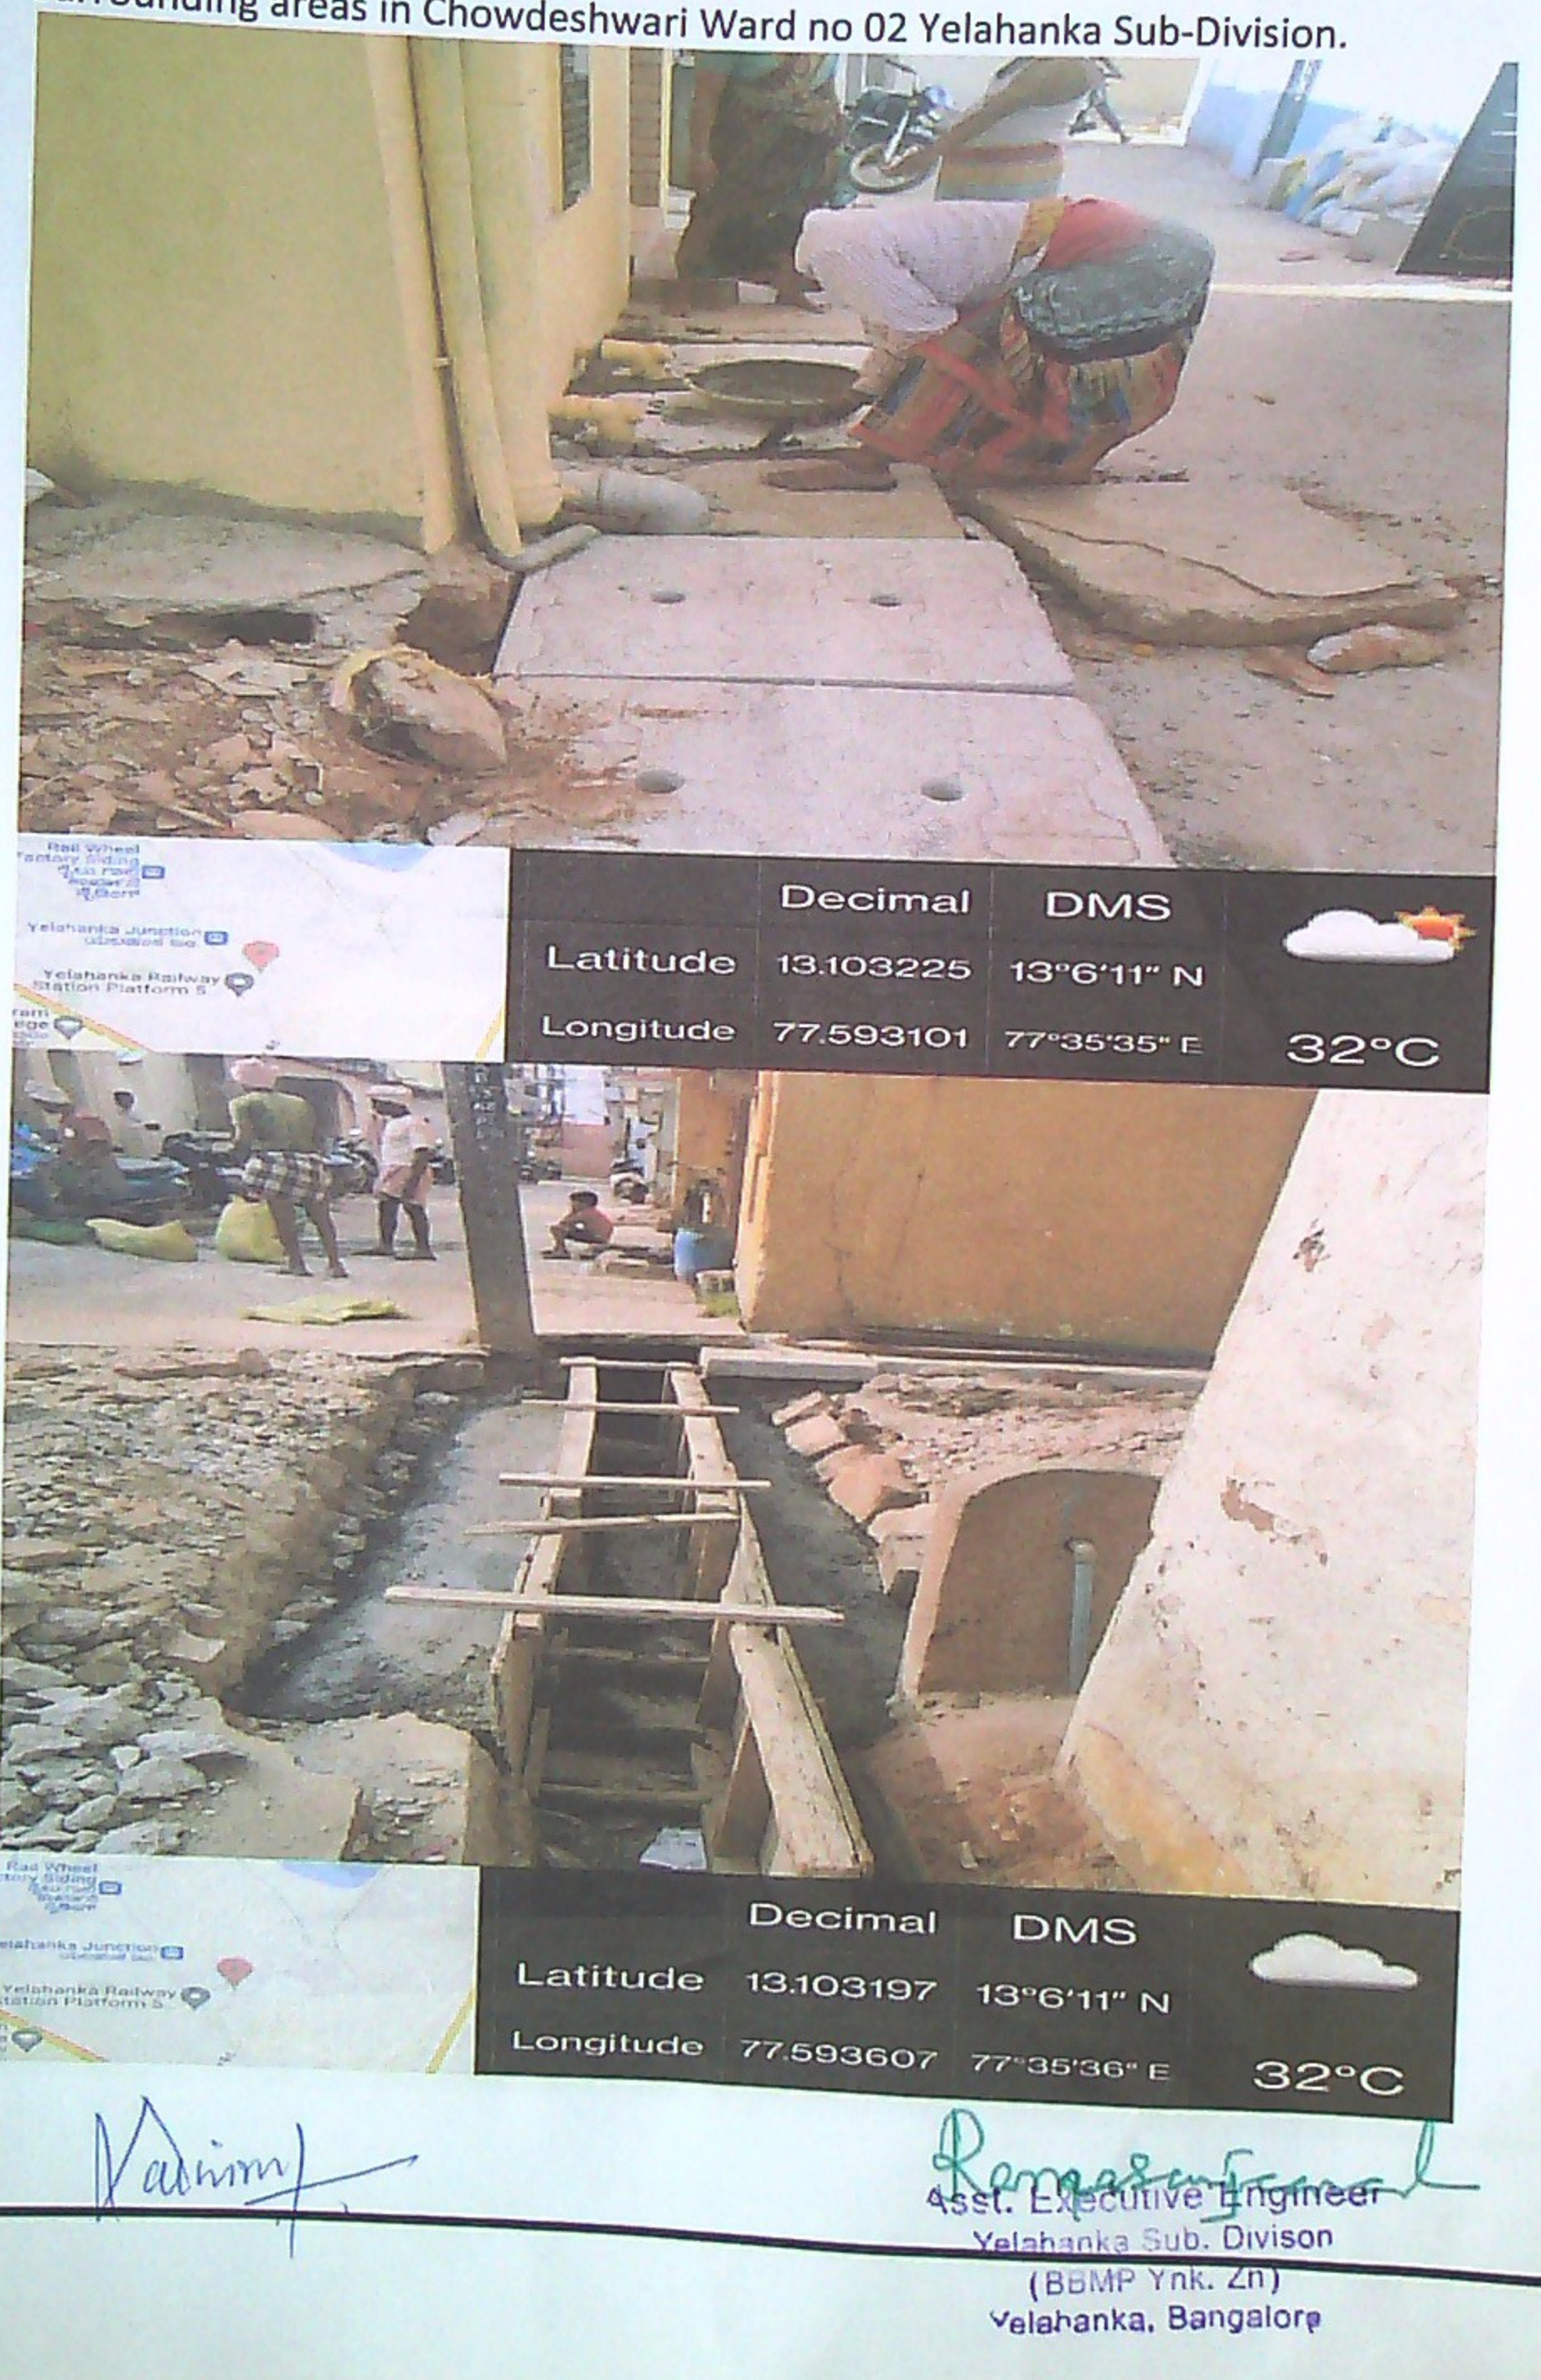

Asst. Executive Engineer
Yelahanka Sub. Divison
(BBMP Ynk. Zn)
Yelahanka, Bangalore

Name of Work : Construction of CC Road and Drain at KoteBeedhi and surrounding areas in Chowdeshwari Ward no 02 Yelahanka Sub-Division.

	Decimal	DMS
Latitude	13.103015	13°6'10" N
Longitude	77.593404	77°35'36" E

32°C

677, Yelahanka, Bengaluru, Karnataka 560064, India

	Decimal	DMS
Latitude	13.095069	13°5'42" N
Longitude	77.596226	77°35'46" E

Asst. Executive Engineer
Yelahanka Sub. Divison
(BBMP Ynk. Zn)
Yelahanka, Bangalore

Name of Work : Construction of CC Road and Drain at KoteBeedhi and surrounding areas in Chowdeshwari Ward no 02 Yelahanka Sub-Division.

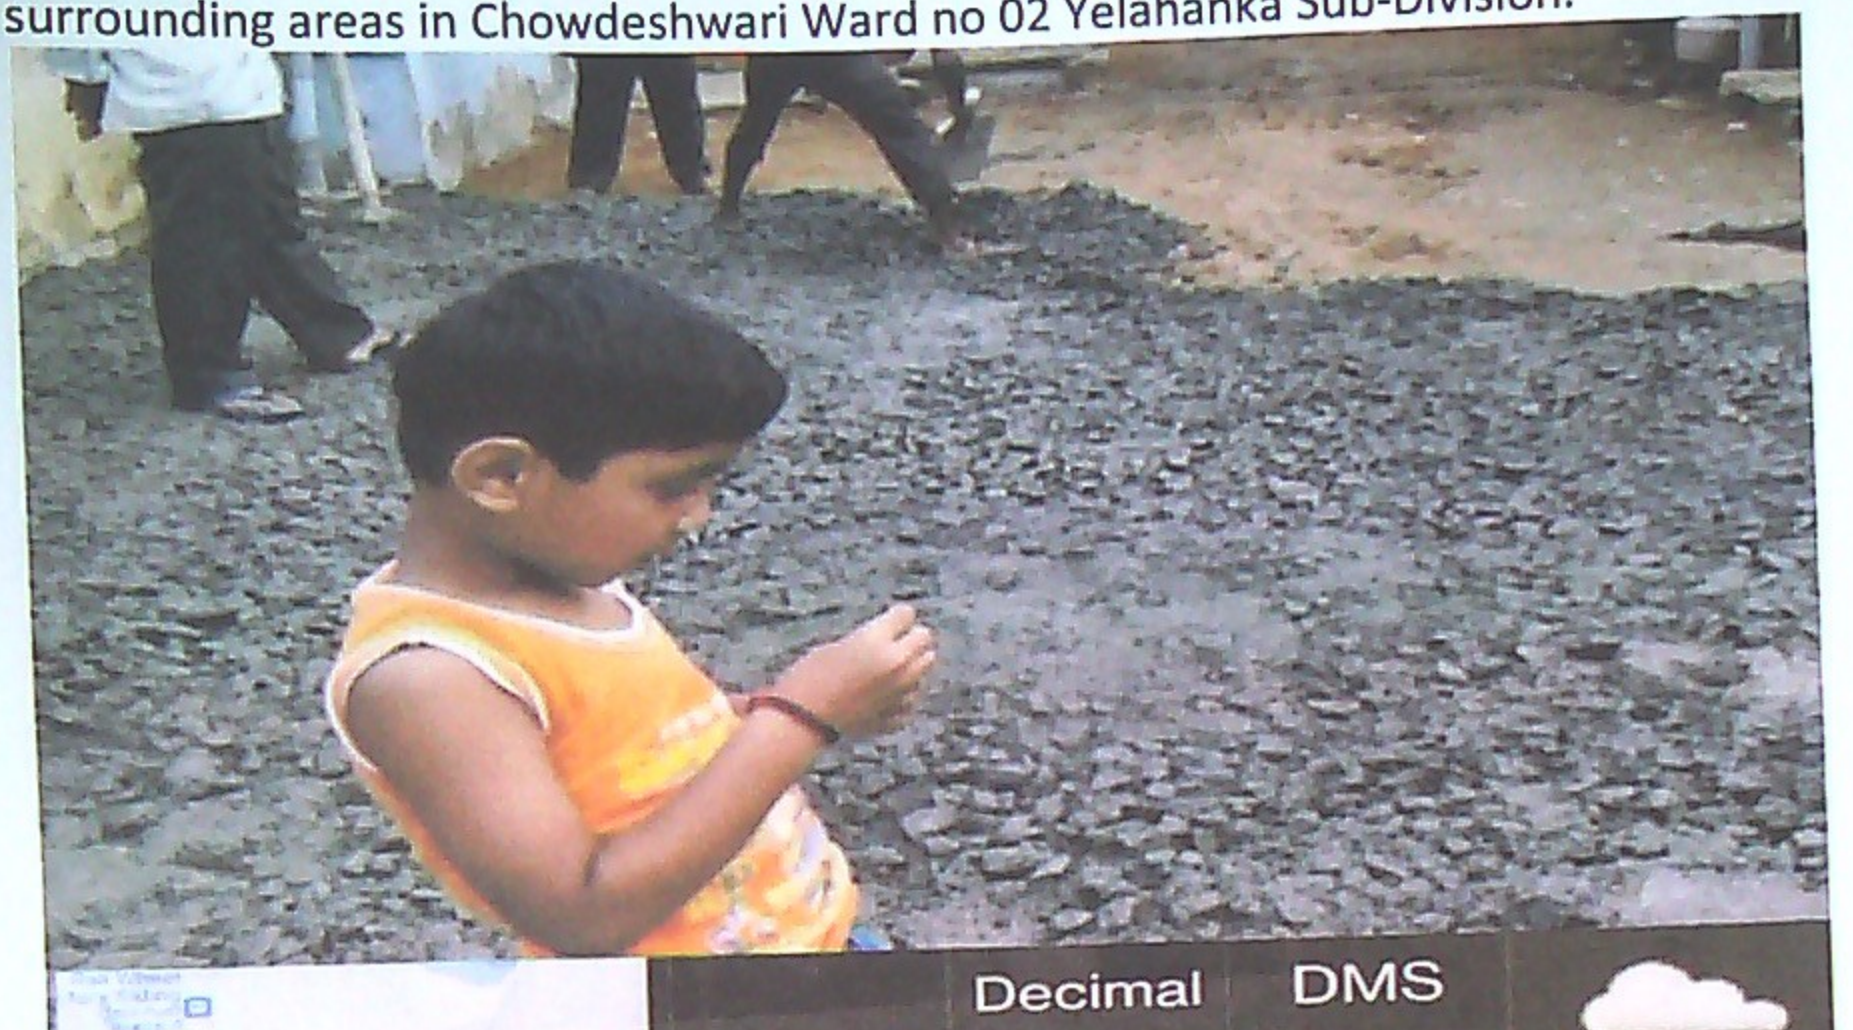

	Decimal	DMS	
Latitude	13.103197	13°6'11" N	
Longitude	77.593607	77°35'36" E	32°C

	Decimal	DMS	
Latitude	13.103197	13°6'11" N	
Longitude	77.593607	77°35'36" E	32°C

Asst. Executive Engineer
Yelahanka Sub. Divison
(BBMP Ynk. Zn)
Yelahanka, Bangalore

Name of Work: Construction of CC Road and Drain at Kotebheedhi andsurrounding areas in Chowdeshwari ward No – 02 of YelahankaSub Division.

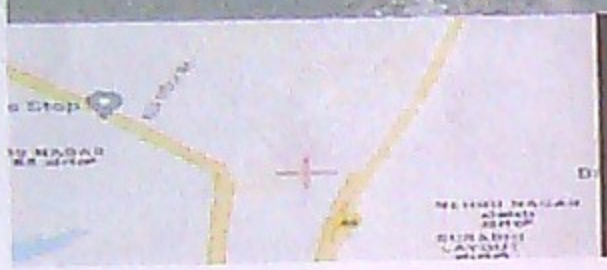

677, Yelahanka, Bengaluru, Karnataka 560064, India

	Decimal	DMS
Latitude	13.095069	13°5'42" N
Longitude	77.596226	77°35'46" E

677, Yelahanka, Bengaluru, Karnataka 560064, India

	Decimal	DMS
Latitude	13.095069	13°5'42" N
Longitude	77.596226	77°35'46" E

Executive Engineer
Yelahanka Sub. Divison
(BBMP Ynk. Zn)
Yelahanka, Bangalore